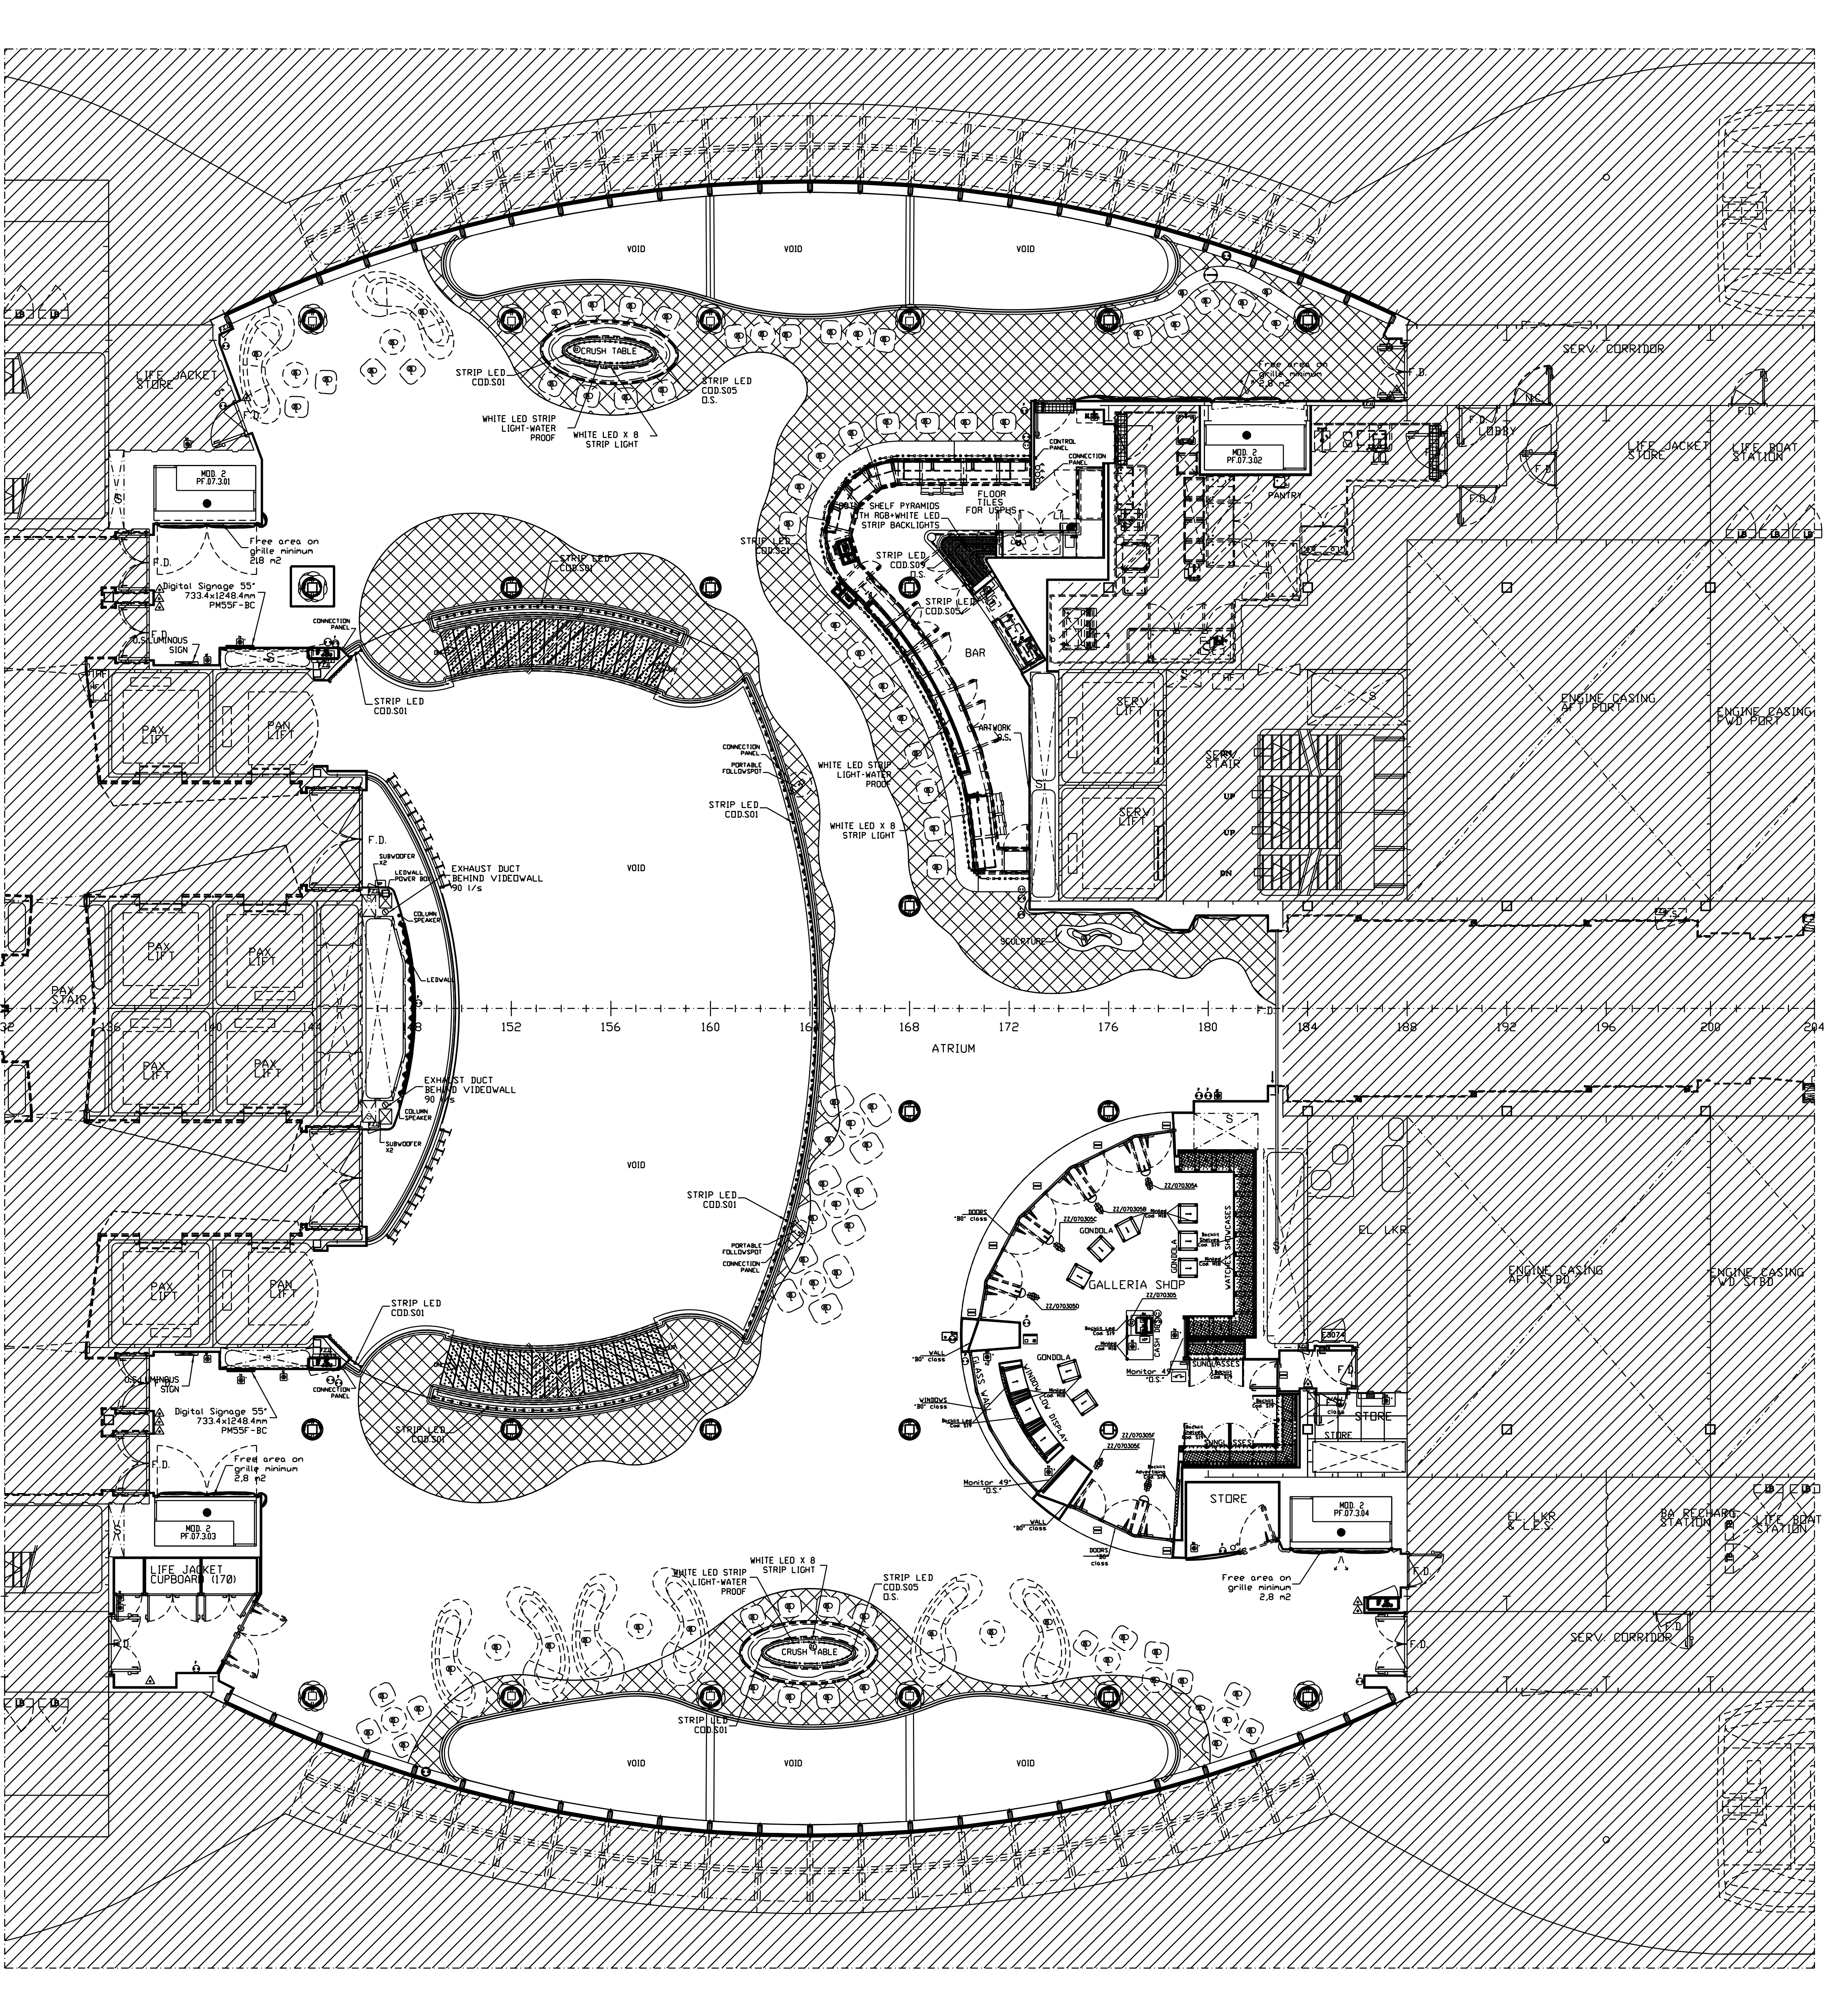
VOID
CRUSH TABLE
STRIP LED COD.S01
STRIP LED COD.S05 O.S.
WHITE LED STRIP LIGHT-WATER PROOF
WHITE LED X 8 STRIP LIGHT
LIFE JACKET STORE
F.D.
MOD. 2 PF.07.3.01
Free area on grille minimum 218 m2
Digital Signage 55" 733.4x1248.4mm PM55F-BC
O.S.LUMINOUS SIGN
CONNECTION PANEL
PAX LIFT
PAN LIFT
PAX STAIR
SUBWOOFER X2
LEDWALL POWER BOX
EXHAUST DUCT BEHIND VIDEOWALL 90 l/s
COLUMN SPEAKER
LEDWALL
PORTABLE FOLLOWSPOT
BOTTLE SHELF PYRAMIDS WITH RGB+WHITE LED STRIP BACKLIGHTS
STRIP LED COD.S21
STRIP LED COD.S09 O.S.
FLOOR TILES FOR USPHS
CONTROL PANEL
BAR
ARTWORK O.S.
SCULPTURE
MOD. 2 PF.07.3.02
PANTRY
LOBBY
SERV. CORRIDOR
LIFE JACKET STORE
LIFE BOAT STATION
SERV LIFT
SERV STAIR
UP
DN
ENGINE CASING AFT PORT
ENGINE CASING FWD PORT
152
156
160
168
172
176
180
184
188
192
196
200
204
ATRIUM
GALLERIA SHOP
GONDOLA
WATCHES SHOWCASES
CASH DESK
SUNGLASSES
GLASS WALL
WINDOW LOW DISPLAY
Monitor 49" "O.S."
DOORS "B0" class
WALL "B0" class
WINDOWS "B0" class
Backlit Led Cod. S19
MinilED Cod. M18
Backlit Shelves Cod. S19
Backlit Advertising Cod. S19
ZZ/070305A
ZZ/070305B
ZZ/070305C
ZZ/070305D
ZZ/070305
ZZ/070305F
ZZ/070305E
STORE
MOD. 2 PF.07.3.04
Free area on grille minimum 2,8 m2
EL. LKR
ENGINE CASING AFT STBD
ENGINE CASING FWD STBD
EL. LKR & L.E.S.
BA RECHARG. STATION
LIFE BOAT STATION
MOD. 2 PF.07.3.03
LIFE JACKET CUPBOARD (170)